Authentisign ID: 6AC04870-F67E-F011-B484-00224822F75A

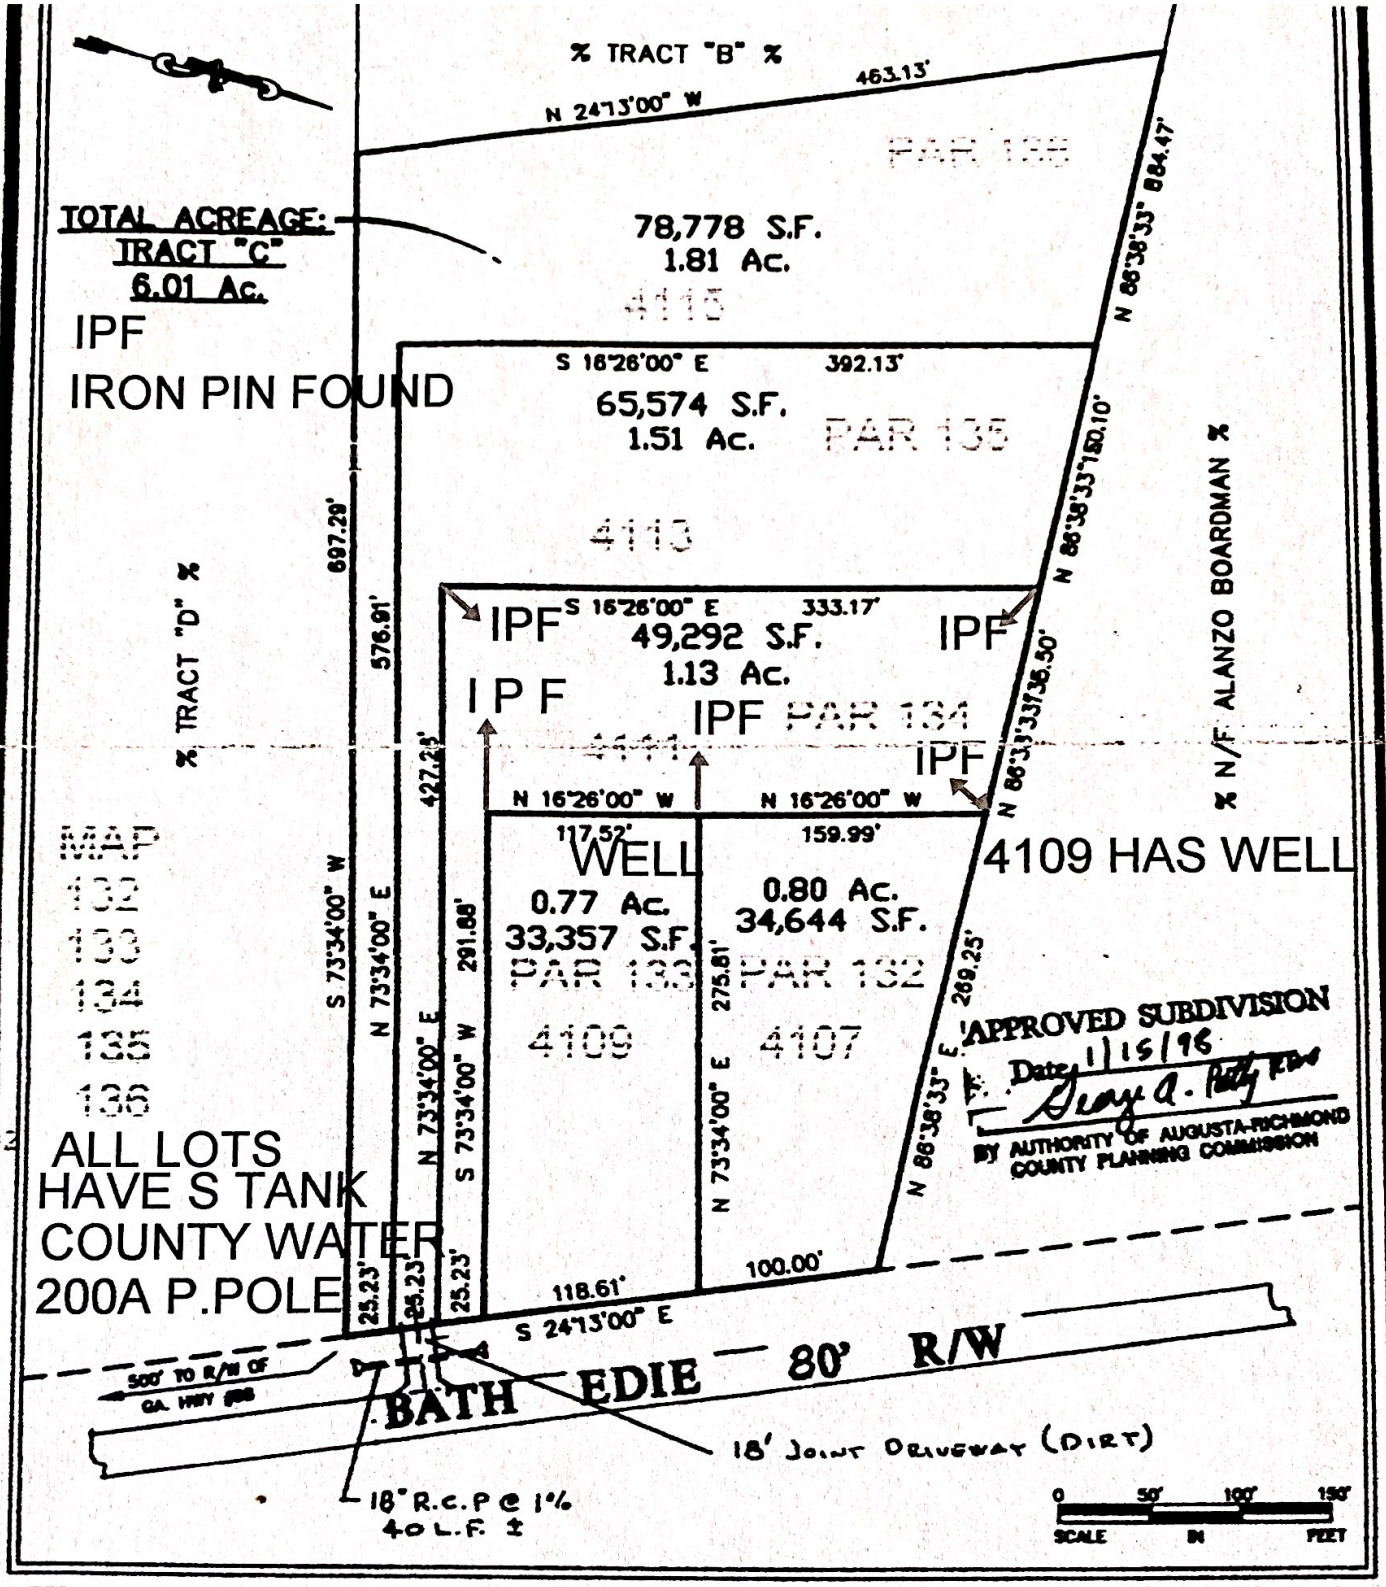

NOTE:
THIS PROPERTY IS NOT LOCATED WITHIN THE 100 YEAR FLOOD PLAIN ACCORDING TO OFFICIAL F.I.A. MAPS

SURVEY DATA:
FIELD CLOSURE 1:50,000
(FROM RADIAL LOCATION)
ANGULAR ERROR 5" / 4 PT
COMPASS RULE OF ADJUSTMENT
PLAT CLOSURE 1 FOOT IN 461328
TOPCON GTS – 38

GEORGIA REGISTERED No.2122 LAND SURVEYOR H. LAWSON GRAHAM

PLAT FOR: DALLAS BLUME 706-798-0922

SUBDIVIDE OF TRACT "C"

PROPERTY LOCATED WITHIN THE 90TH G.M.D.

STATE: GEORGIA

COUNTY: RICHMOND

AREA: AUGUSTA